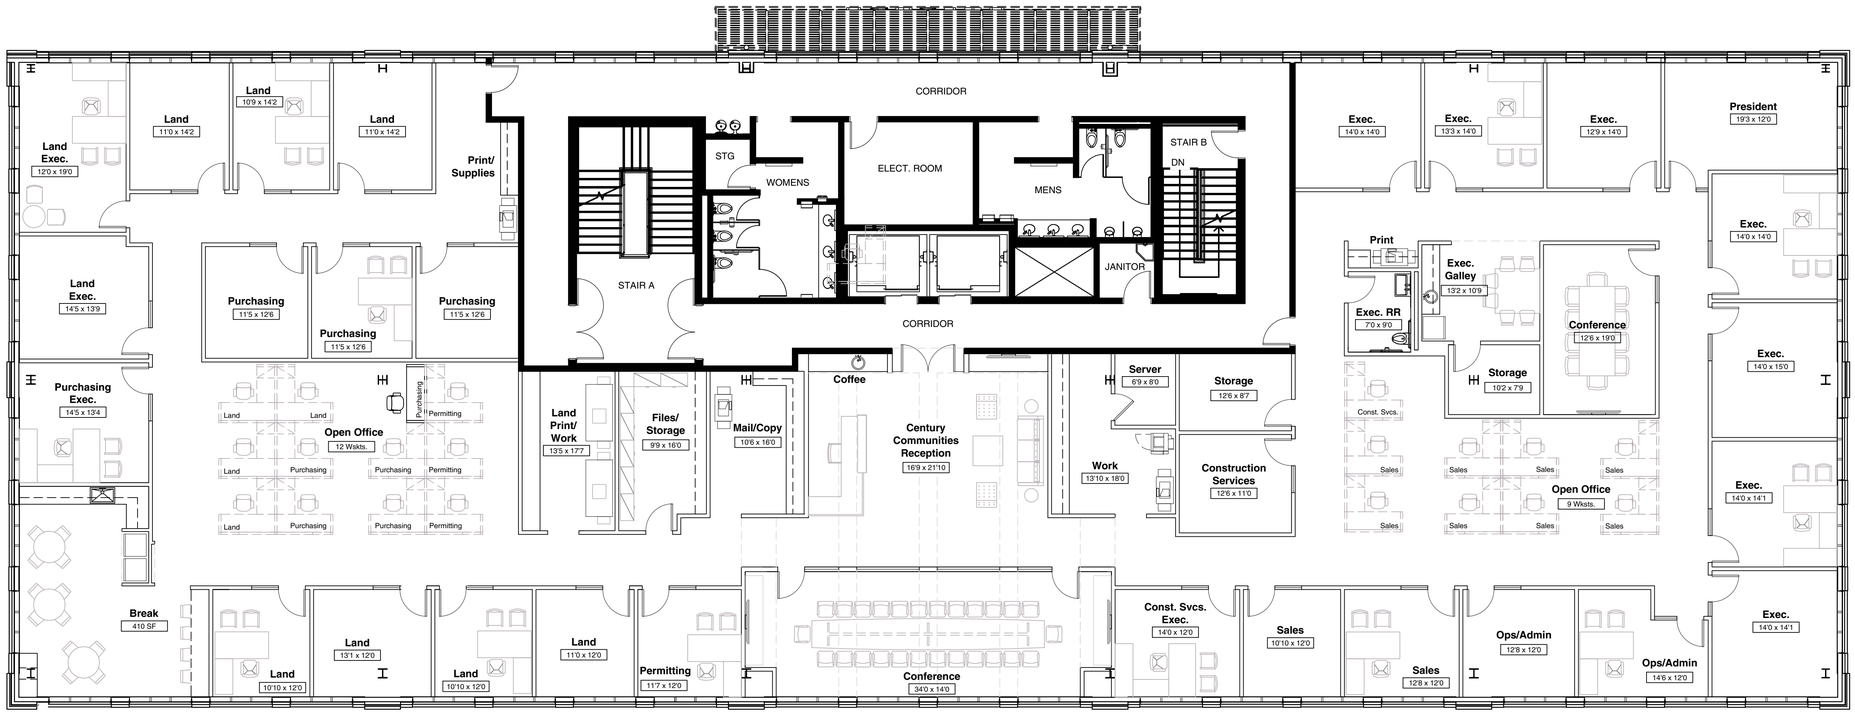

True North
Scale: 1/8" = 1'-0"
(When printed on 24"x36")

Graphic Scale

0' 1' 4' 10' 20'

Symbol Legend

Wall - Existing to Remain	
Wall - New	

Plan Summary

Workstations (6'6 x 6'6) - TOTAL	21
Land	6
Purchasing	2
Permitting	4
Construction Svcs.	1
Sales	8
Office (Exec.)	12
Office (Std.)	17
Conference	2
Files	2
Storage	2
Print/Work	4